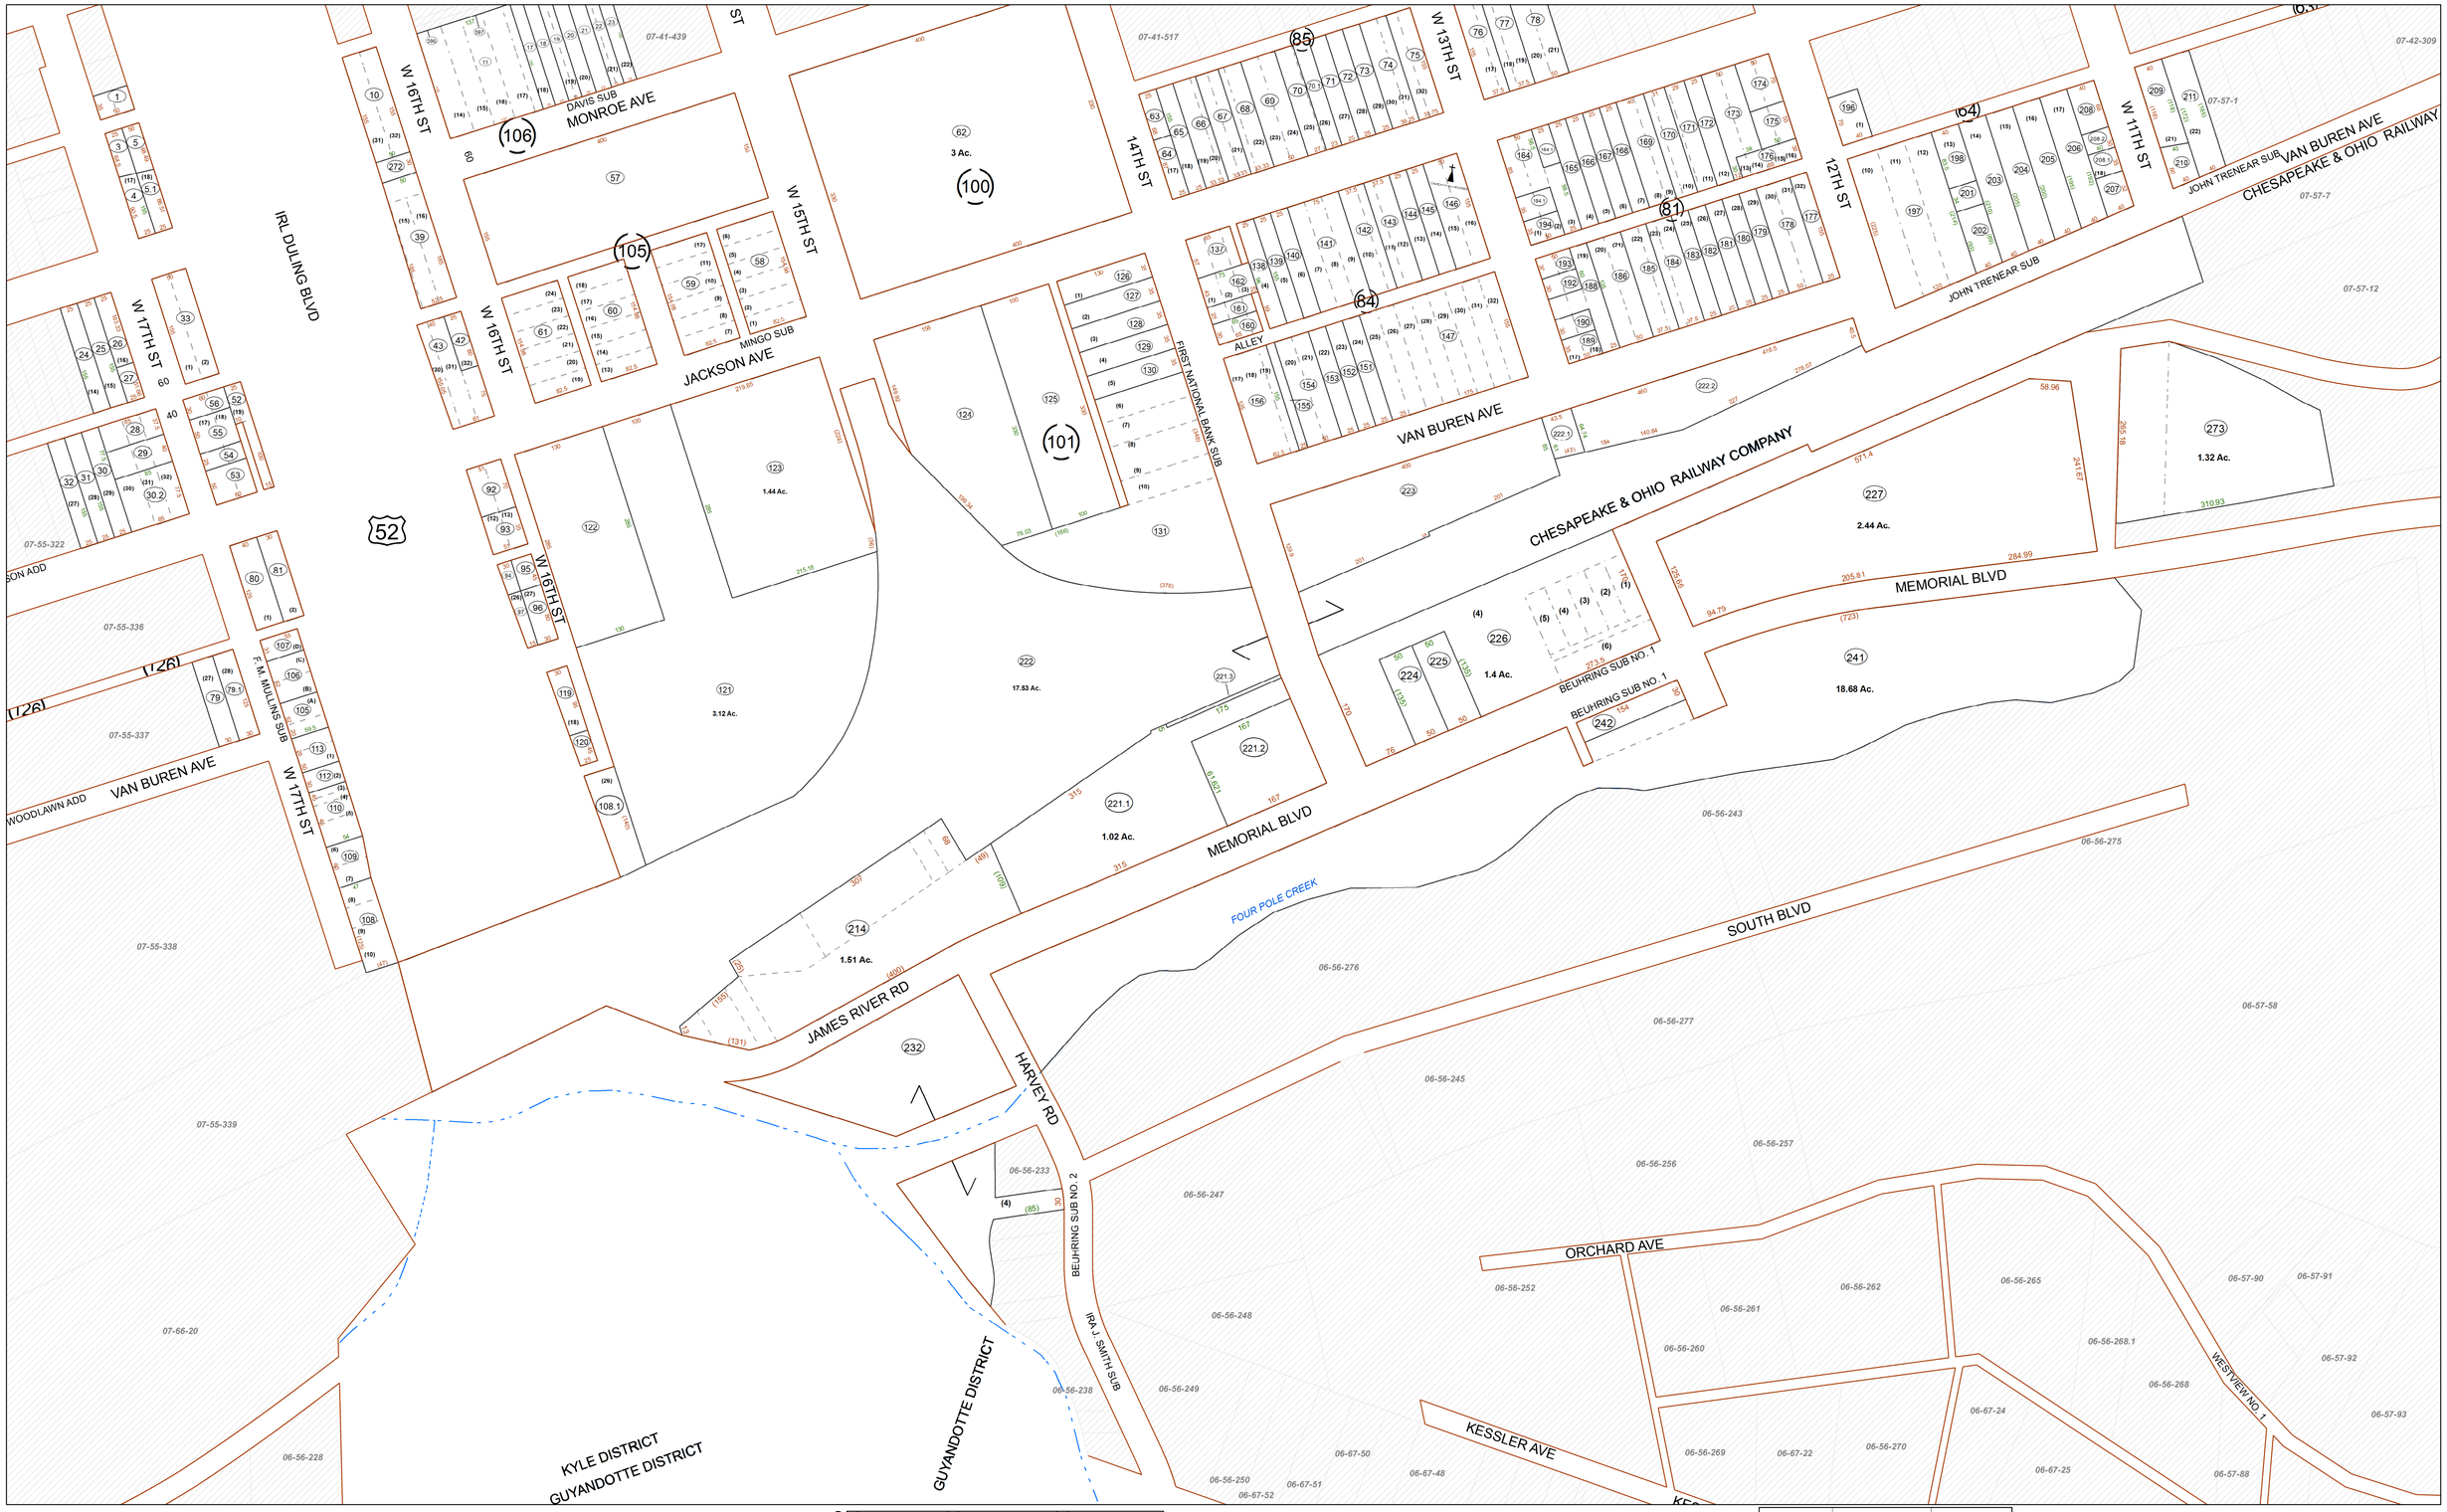

FOR TAX PURPOSES ONLY

Prepared By:

Irv Johnson
Cabell County Assessor

Legend

Property Line		Original Lot Line	
Road Right of Way		Lot Number	(15)
Corporation Line		Parcel Number	99
District Line		Water	
County Line		Railroad	

Revisions

1	Revised 6/1/15	9		17	
2		10		18	
3		11		19	
4		12		20	
5		13		21	
6		14		22	
7		15		23	
8		16		24	

STATE OF WEST VIRGINIA
COUNTY OF CABELL
Office of Assessor

07-40	07-41	07-57 07-42
07-55	07-56	
07-66		

N

Huntington-Kyle Corp
Map: 56

Date, Aerial Photography: 2015
Date, Map: 11/18/2016
Scale: **1 " = 100 '**